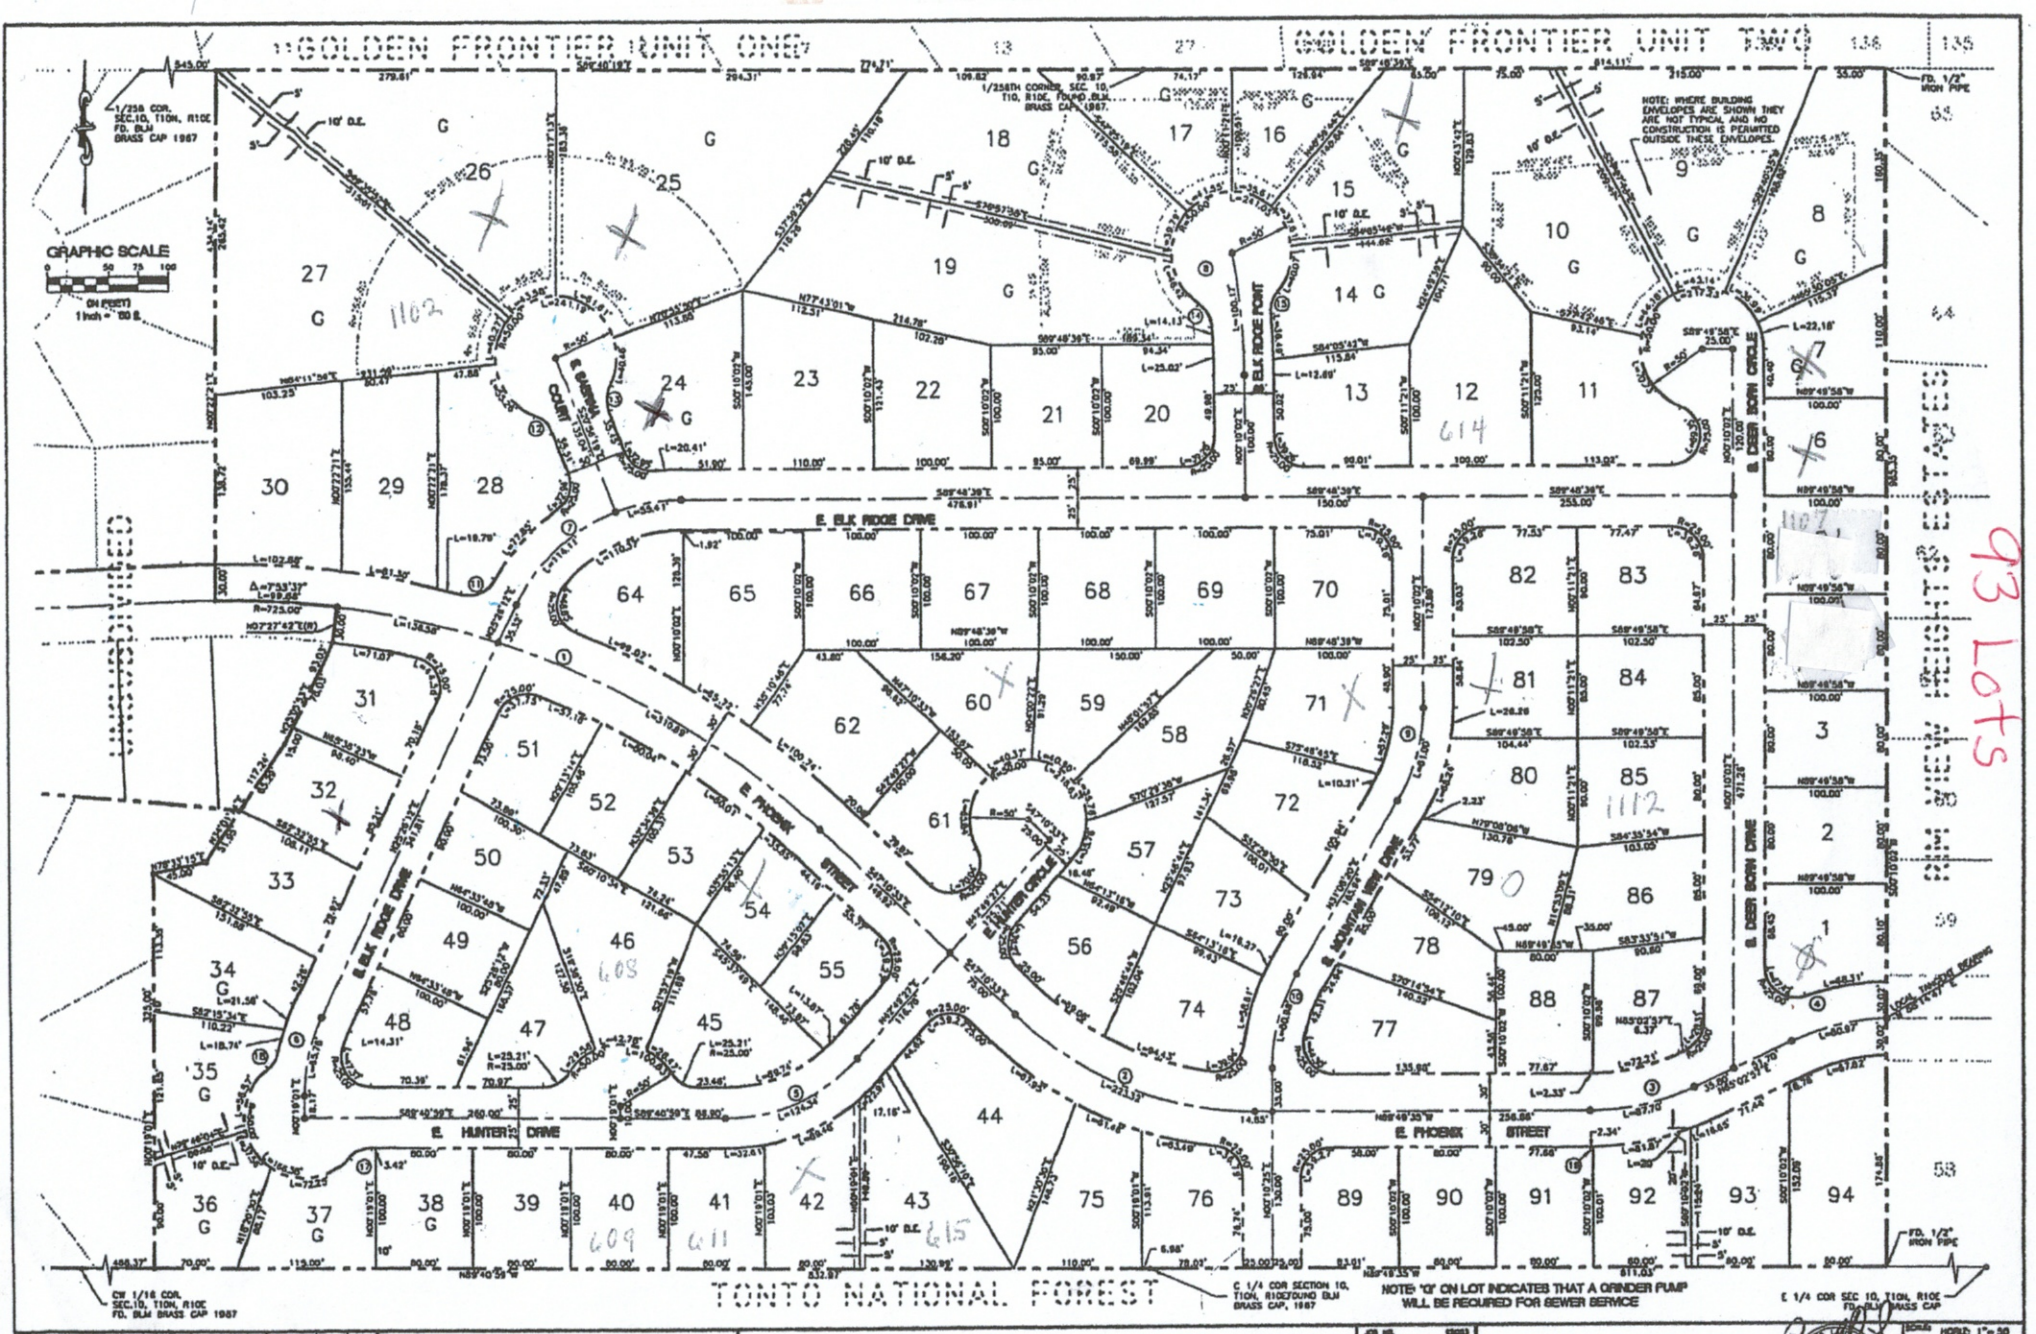

NO.	REVISIONS	DATE	BY	CHK.

ASL / SIERRA CONSULTING ENGINEERS

431 S. Beeline Highway, Payson, Arizona 85541, PH: (520) 474-4638, FAX: (520) 474-4647

1515 W. University Dr., Suite 103, Tempe, Arizona 85281, PH: (602) 829-1638, FAX: (602) 829-1354

ELK RIDGE

PAYSON, ARIZONA

JOB NO.	93003
DESIGNED BY:	D.B.
DRAWN BY:	V.P.
CHECKED BY:	P.M.S.
APPROVED BY:	D.B.
DATE:	4/96

AMENDED FINAL PLAT

SCALES: HORIZ: 1"= 50' VERT: 1"= N/A

SHEET NO. FP2

SHEET NO. 2 OF 2